

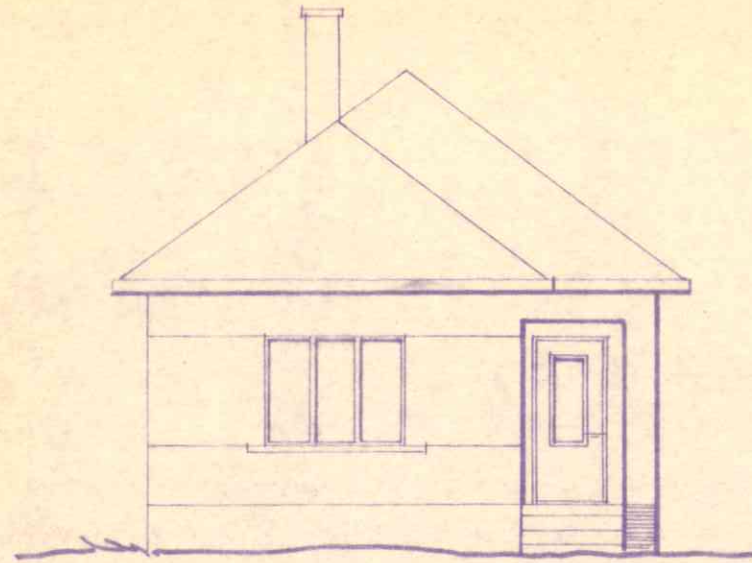



Δ-NY HOML.

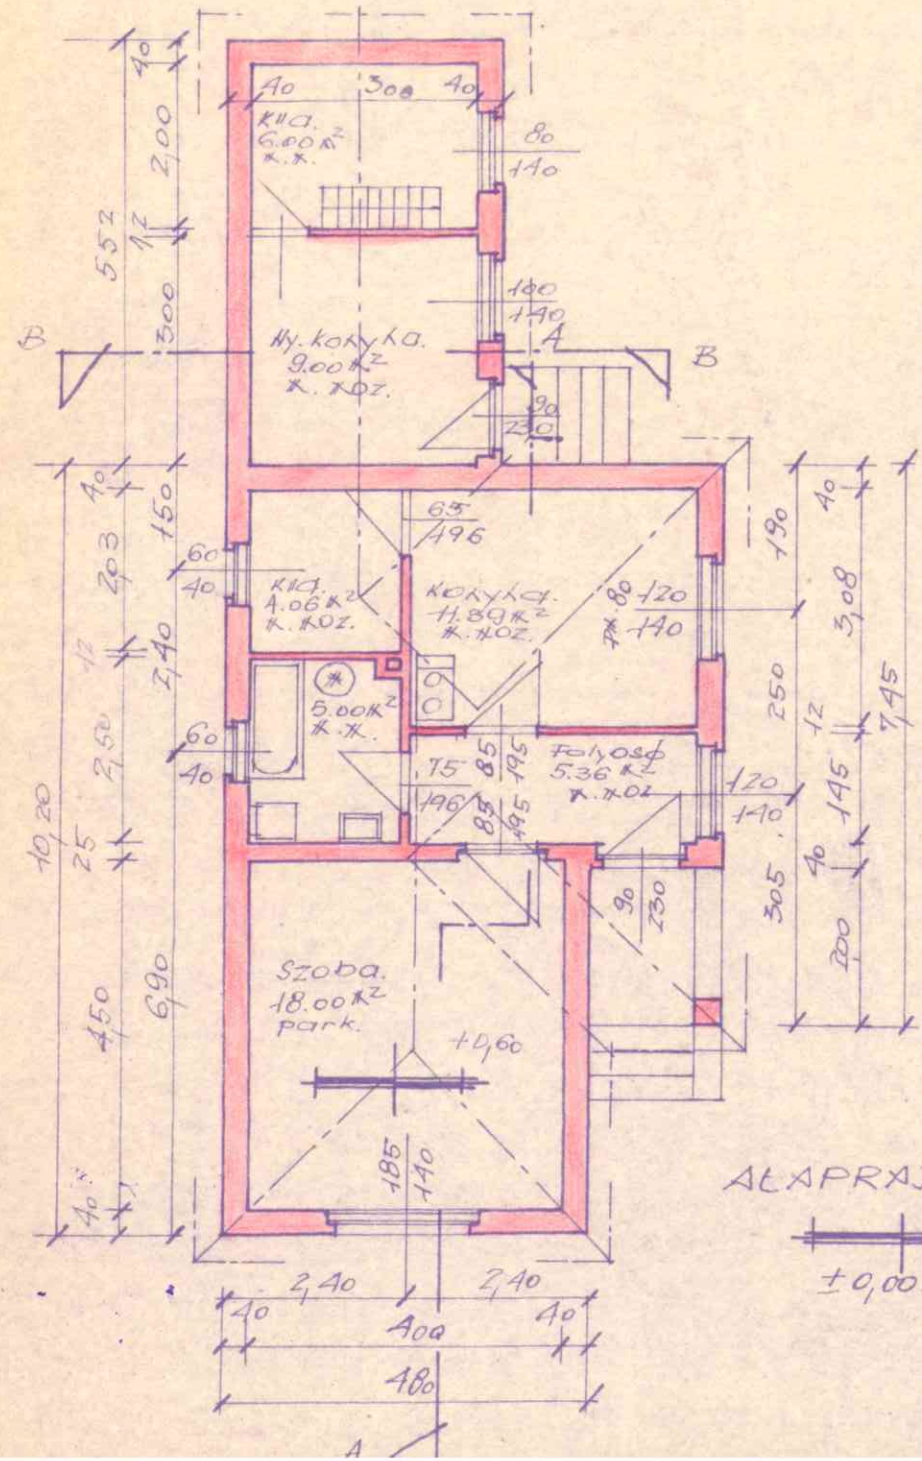

Δ-K. HOML.

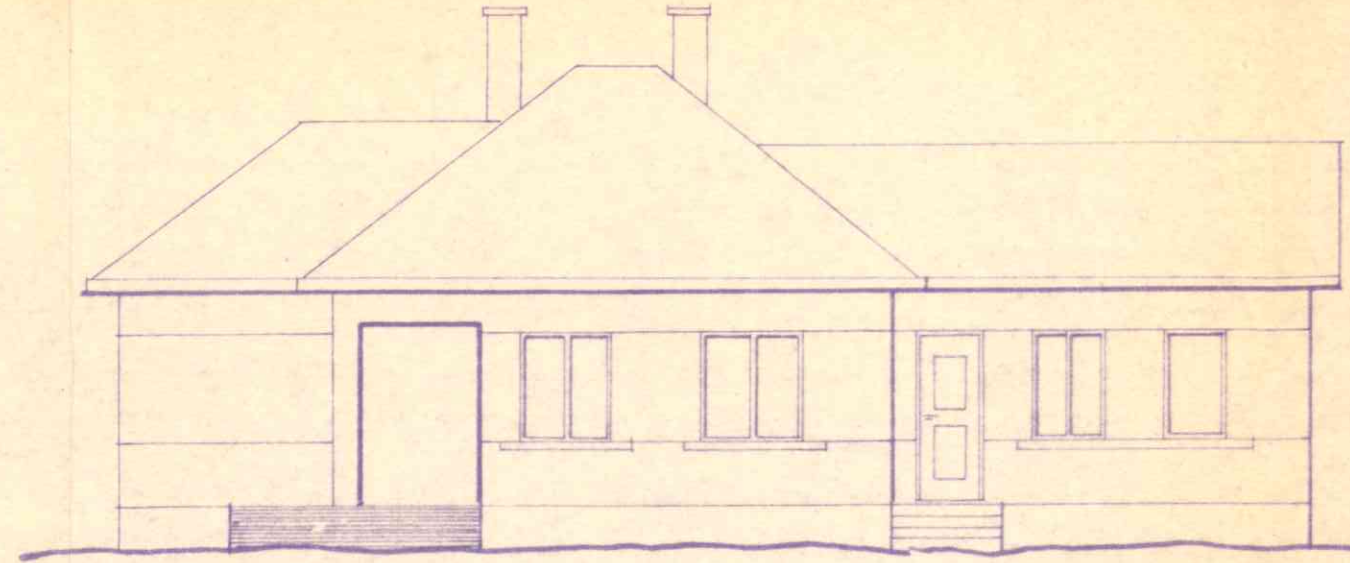

X-X. METJZET.

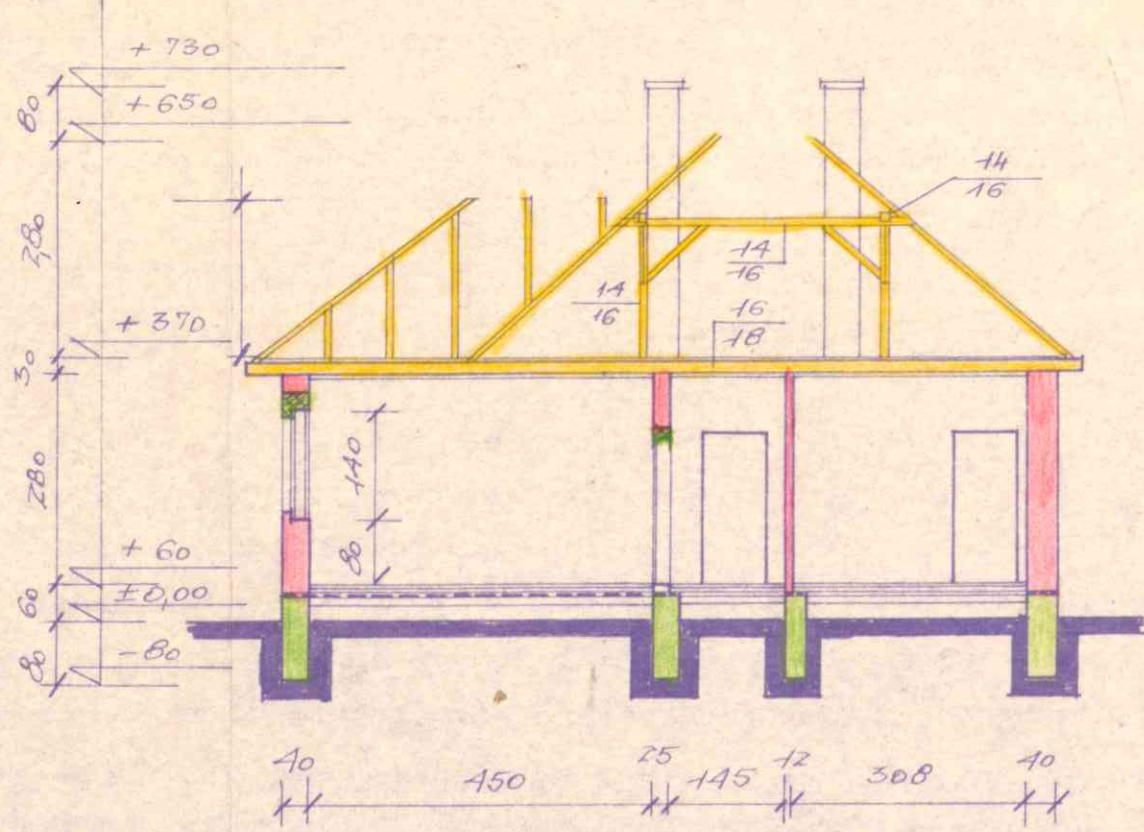

L=1:100.